EOT

Red Line Blue Line CONNECTOR

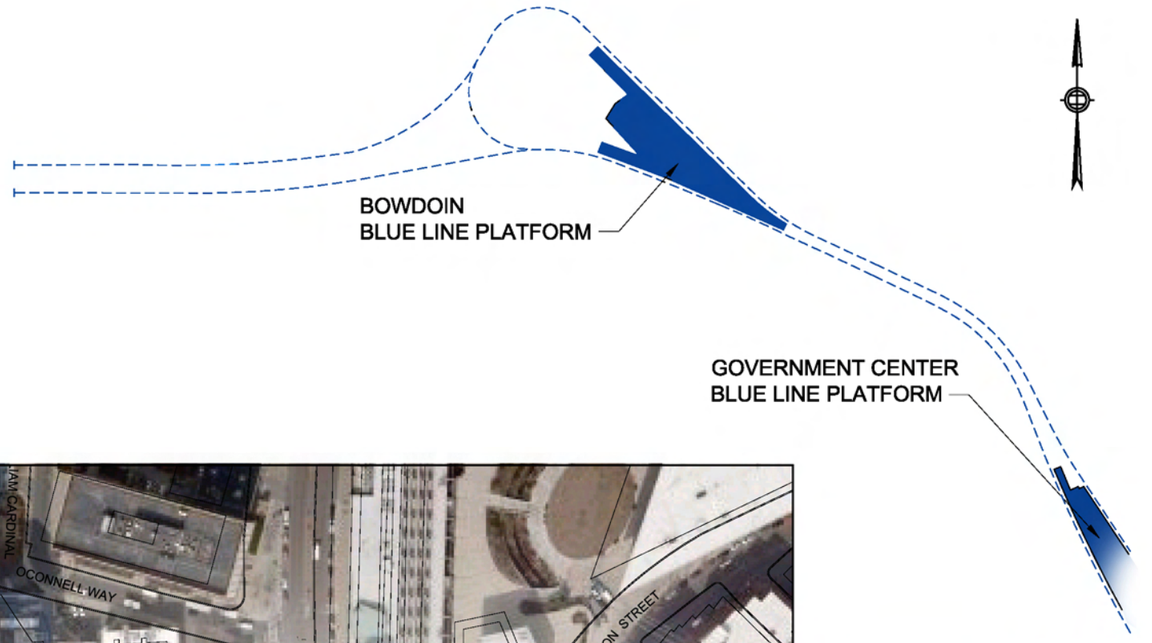

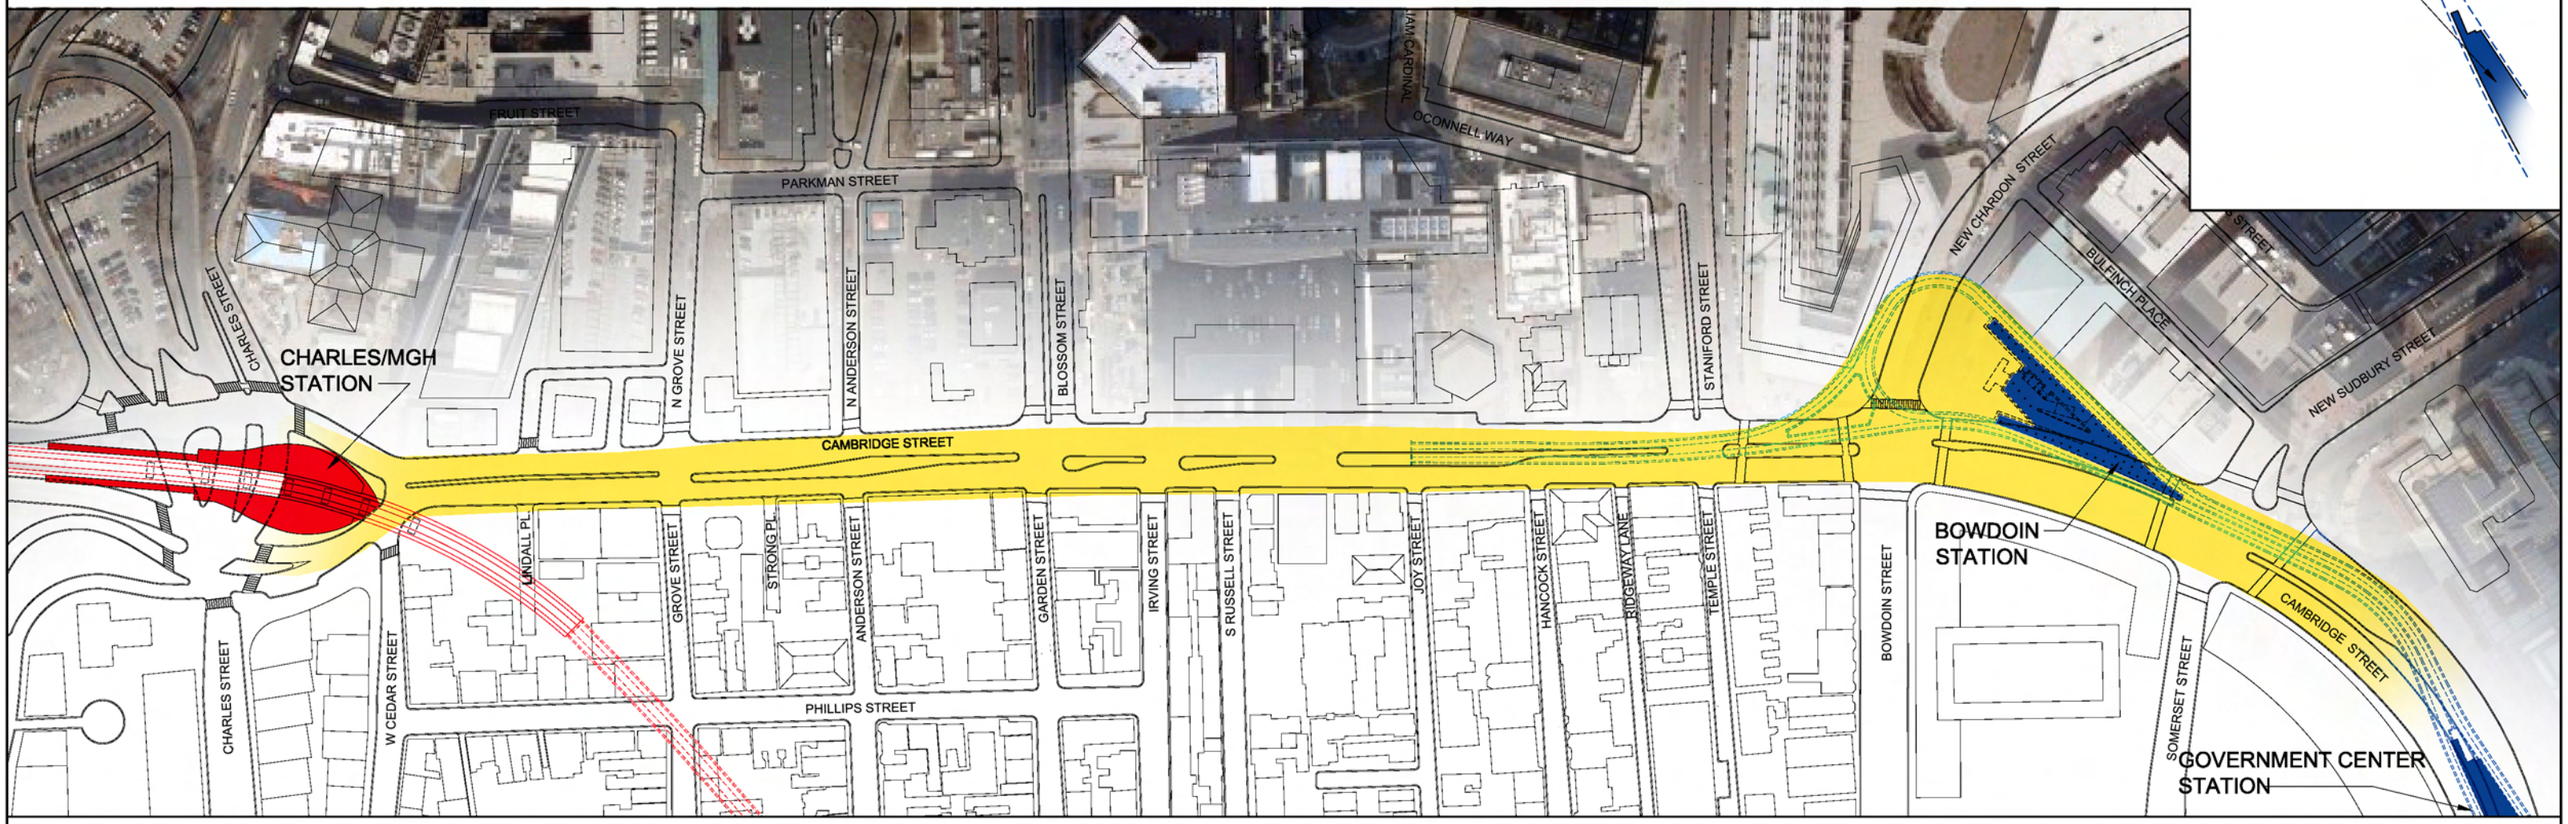

LEGEND:

- PROPOSED RED-BLUE CONNECTOR PROJECT
- CENTERLINE OF EXISTING RED LINE TRACK
- EXISTING RED LINE TUNNEL WALL
- CENTERLINE OF EXISTING BLUE LINE TRACK
- EXISTING BLUE LINE TUNNEL WALL

0 200' 400'

SCALE: 1" = 200'-0"